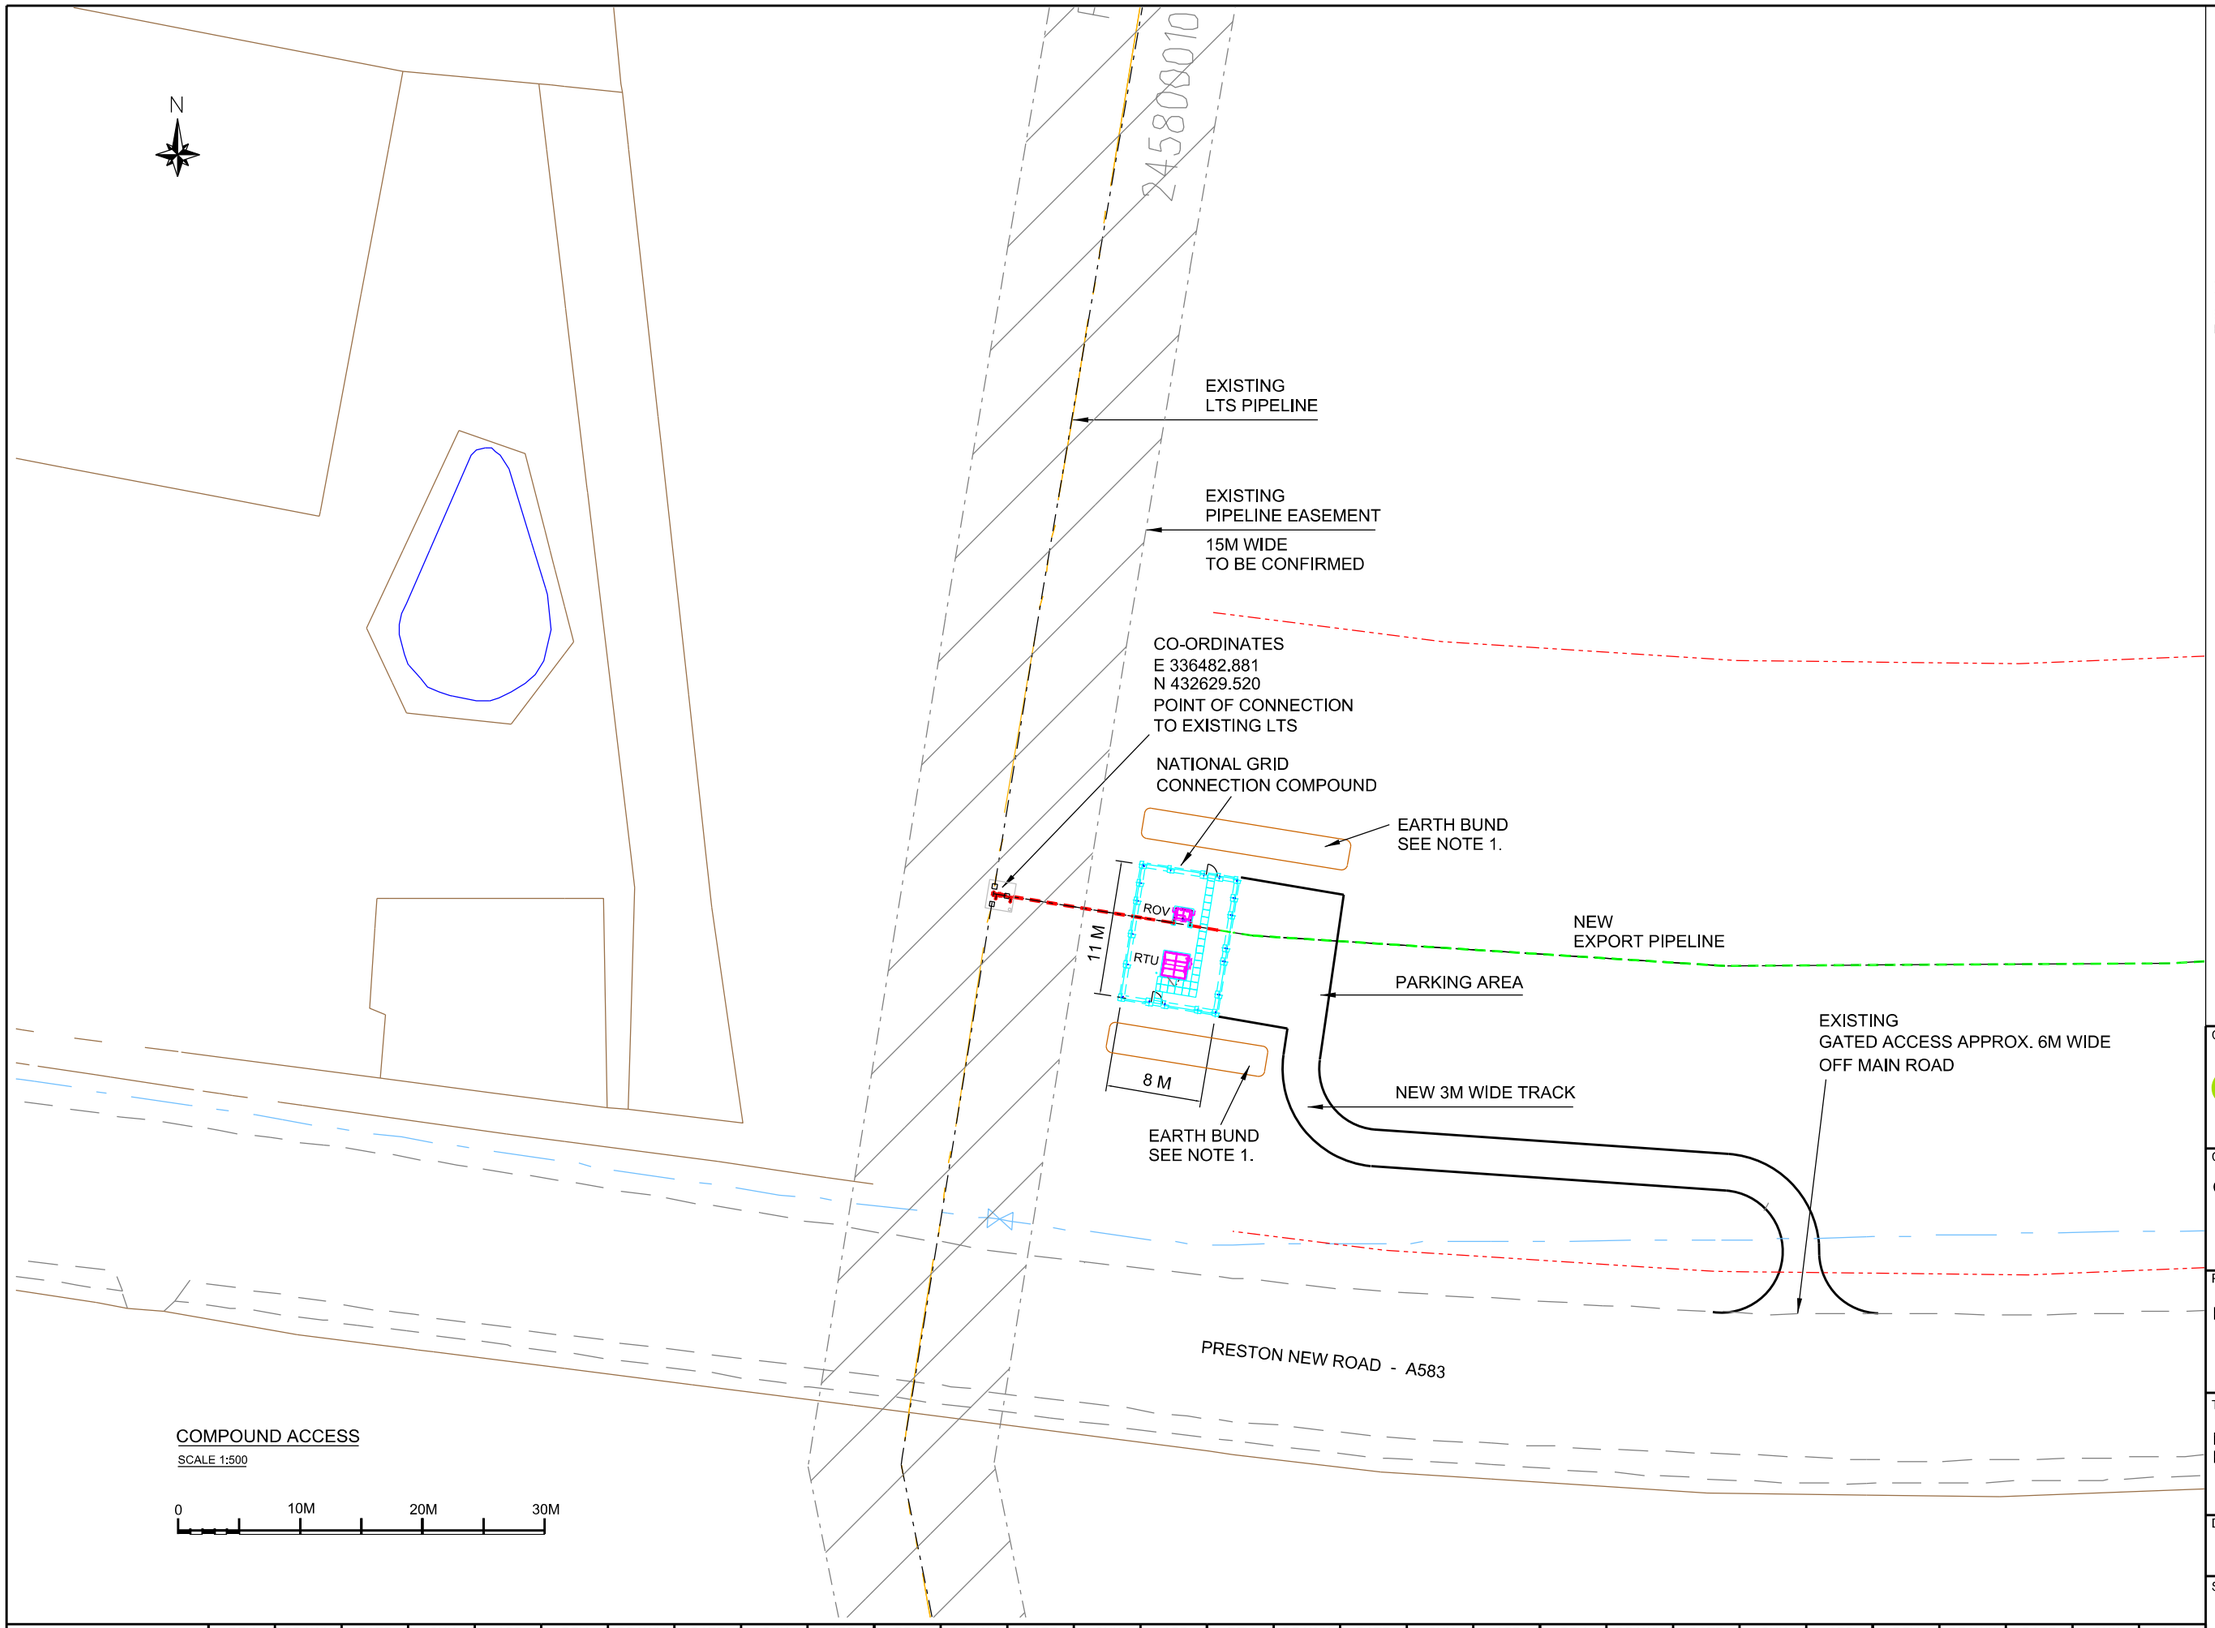

COMPOUND ACCESS

SCALE 1:500

0 10M 20M 30M

NOTE 1.

BUNDS CREATED WITH TOP SOIL RECLAIMED FROM COMPOUND AND TRACK BUILDING

REV	DRAWN	DATE	CHK	APP	ISSUE:
B	KJB	04.10.16	AL	JB	
A	KJB	27.09.16	AL	JB	

CONSULTANTS

cng services ltd

CLIENT

CUADRILLA

PROJECT

PRESTON NEW ROAD

TITLE

NEW LTS PIPELINE CONNECTION
ROV / RTU COMPOUND ACCESS

DRAWN	DATE
KJB	27/09/2016

SCALE	SHEET No.
1:500 @ A3	1 OF 1

CAD FILE NAME	REV
33702MF013.dgn	B

DRG No.

337/02/MF/013